FilmL.A., Inc.
6255 W Sunset Blvd, 12th Floor
Hollywood, CA 90028
t: (213)977-8600 - f: (213)977-8601
www.filmla.com

Summary Information

Permit No: F00143966 **Type of Permit:** FILMING **Release Date:** 10/22/2018

Production Company TWENTIETH CENTURY FOX TELEVISION

Insured Company Name TWENTIETH CENTURY FOX TELEVISION

Contact Phone No. 1 310-369-1000
Contact Phone No. 2 310-696-5734
Fax
Address 10201 W PICO BLVD, BUILDING 1 LOS ANGELES, California 90064

Production Title SINGLE PARENT- EP110

Type of Production TV Sitcom

Producer Erin O'Malley

Director tbd tbd

1st AD Michael Risoli

Production Manager Ryan Guellow

FilmL.A. Coordinator Carri Stevens

Location Manager Lucas Nalepinski
Primary Phone Mobile - 310-461-4165
Secondary Phone

Location Assistant Kyle Hollinger
Primary Phone Mobile - 310-926-3598
Secondary Phone

Fees

Notification Charge	$170.00
FILMLA NON-REFUNDABLE FILM APPLICATION FEE	$685.00
LA CITY LANE AND STREET CLOSURE FEE	$312.00
LA CITY FIRE SAFETY OFFICER	$1,530.00
LA CITY FIRE DEPARTMENT SPOT CHECK SURCHARGE	$85.00

Total Permit Fee $2,782.00

Number of Locations 1

NOT A PERMIT

FilmL.A., Inc.
6255 W Sunset Blvd, 12th Floor
Hollywood, CA 90028
t: (213)977-8600 - f: (213)977-8601
www.filmla.com

Summary Information — Location

Permit Number	F00143966	**Location Manager**	Lucas Nalepinski
Production Company	TWENTIETH CENTURY FOX TELEVISI...	Primary Phone	Mobile - 310-461-4165
Insured Company	TWENTIETH CENTURY FOX TELEVISI...	Secondary Phone	
Production Title	SINGLE PARENT- EP110		

Location Address 2151 Avenue of the Stars, Los Angeles, CA, 90067

Location Type Hotel

Location Description Hotel Intercontinental

Prep Dates 10/23/2018 - 10/23/2018 07:00 - 22:00 1 day

Film Dates 10/24/2018 - 10/24/2018 05:00 - 22:00 1 day

Strike Dates 10/25/2018 - 10/25/2018 07:00 - 19:00

Open or Closed to the Public Open

Generic Conditions

*LAFD UFSO: Company must contact FilmL.A. for extension of the Uniformed Fire Safety Officers' hours. During normal business hours, UFSO must also inform the LAFD Film desk of the extension.
All travel lanes and bike lanes shall be closed per the WATCH manual.
Must Maintain 5' Clearance on Sidewalks/Walkways
Must maintain local/emergency access
No cast or crew parking on area streets
Number of uniformed officers listed on the permit is a minimum requirement.
Permittee remains responsible for deploying a sufficient number of uniformed officers to provide traffic and crowd control to ensure the safety of the film crew and the public.
Traffic control must be done in accordance w/MUTCD
Traffic Officers Required
Uniformed officers shall have a copy of the film permit in their possession and are required to confirm that all traffic control signage devices are in place.

Please see attached documents

Galaxy btwn Ave of the Stars West to end SS Curb - Single Parent.pdf
Galaxy btwn Ave of the Stars West to end SS Curb - Single Parent (Rev 1).pdf
locations_Oct_16_2018_17_03_00_Fox AA 2017 LN.pdf

Equipment on Location

Type	Quantity
5 or 10 ton trucks	4
Cast/Crew vehicles	60
Catering Truck	1

Personnel on Location

Type	Quantity
Cast	5
Crew	65
Extras	70
LA City UFSO	1

NOT A PERMIT

FilmL.A., Inc.
6255 W Sunset Blvd, 12th Floor
Hollywood, CA 90028
t: (213)977-8600 - f: (213)977-8601
www.filmla.com

Summary Information — Location

Permit Number F00143966
Production Company TWENTIETH CENTURY FOX TELEVISI...
Insured Company TWENTIETH CENTURY FOX TELEVISI...
Production Title SINGLE PARENT- EP110

Location Manager Lucas Nalepinski
Primary Phone Mobile - 310-461-4165
Secondary Phone

Cube Trucks	4
Generator	1
Honey Wagons	1
Motor Homes	2
Trailers	3
Vans	4

assigned
Off-Duty/Retired LAPD Officer(s) 1

Filming Activities Equipment on property; Interior Dialogue; Filming inside the Intercontinental Ballroom; Scene of an interior Christmas party in the ballroom. Cabling in thru the service corridor in the back of the hotel, generator placed on the street outside on Galaxy in the curb lane closure; Prep is just set dressing the room.;

Jurisdiction **Political:** Los Angeles City - Council District 05 **Police:** Los Angeles Police Department **Fire:** Los Angeles City

Thomas Guide **Page:** 632 **Grid:** E4

Approvals

FILML.A. CLOSURES	Adrian Fayad
LOS ANGELES CITY DEPARTMENT OF PUBLIC WORKS	Cairo Hunter
LOS ANGELES CITY FIRE DEPARTMENT - FILM UNIT	Jazmyn Davis
LOS ANGELES CITY POLICE DEPARTMENT	Gabriel Aleman

Parking

Base Camp 10201 W PICO
Location Type : BLVD, Los Angeles,
Other Location CA, 90035

Crew Parking 10201 W PICO
Location Type : BLVD, Los Angeles,
Other Location CA, 90035

Parking Notes
Fox Stages

Lane / Full Closure CURB LANE CLOSURE- S/S GALAXY WAY., AVE OF THE STARS- WEST TO THE END

Approximate Footage 0 - 300

Date(s) 10/24/2018 to 10/24/2018 **Time(s)** 05:00 to 22:00

Lane / Full Closure CURB LANE CLOSURE- S/S GALAXY WAY., AVE OF THE STARS- WEST TO THE END

Approximate Footage 0 - 300

NOT A PERMIT

FilmL.A., Inc.
6255 W Sunset Blvd, 12th Floor
Hollywood, CA 90028
t: (213)977-8600 - f: (213)977-8601
www.filmla.com

Summary Information — Location

Permit Number	F00143966	**Location Manager**	Lucas Nalepinski
Production Company	TWENTIETH CENTURY FOX TELEVISI...	Primary Phone	Mobile - 310-461-4165
Insured Company	TWENTIETH CENTURY FOX TELEVISI...	Secondary Phone	
Production Title	SINGLE PARENT- EP110		

Date(s) 10/25/2018 to 10/25/2018 **Time(s)** 07:00 to 19:00

NOT A PERMIT

Permit #F00143966

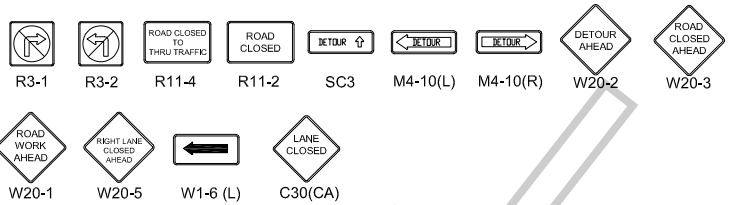

Ⓢ TRAFFIC SIGNAL
● TRAFFIC CONE
TYPE I W/ SIGN
HIGH LEVEL WARNING DEVICE

ALL TRAFFIC CONTROL WILL BE INSTALLED TO MEET OR EXCEED THE MUTCD AND WATCH MINIMUM REQUIREMENTS

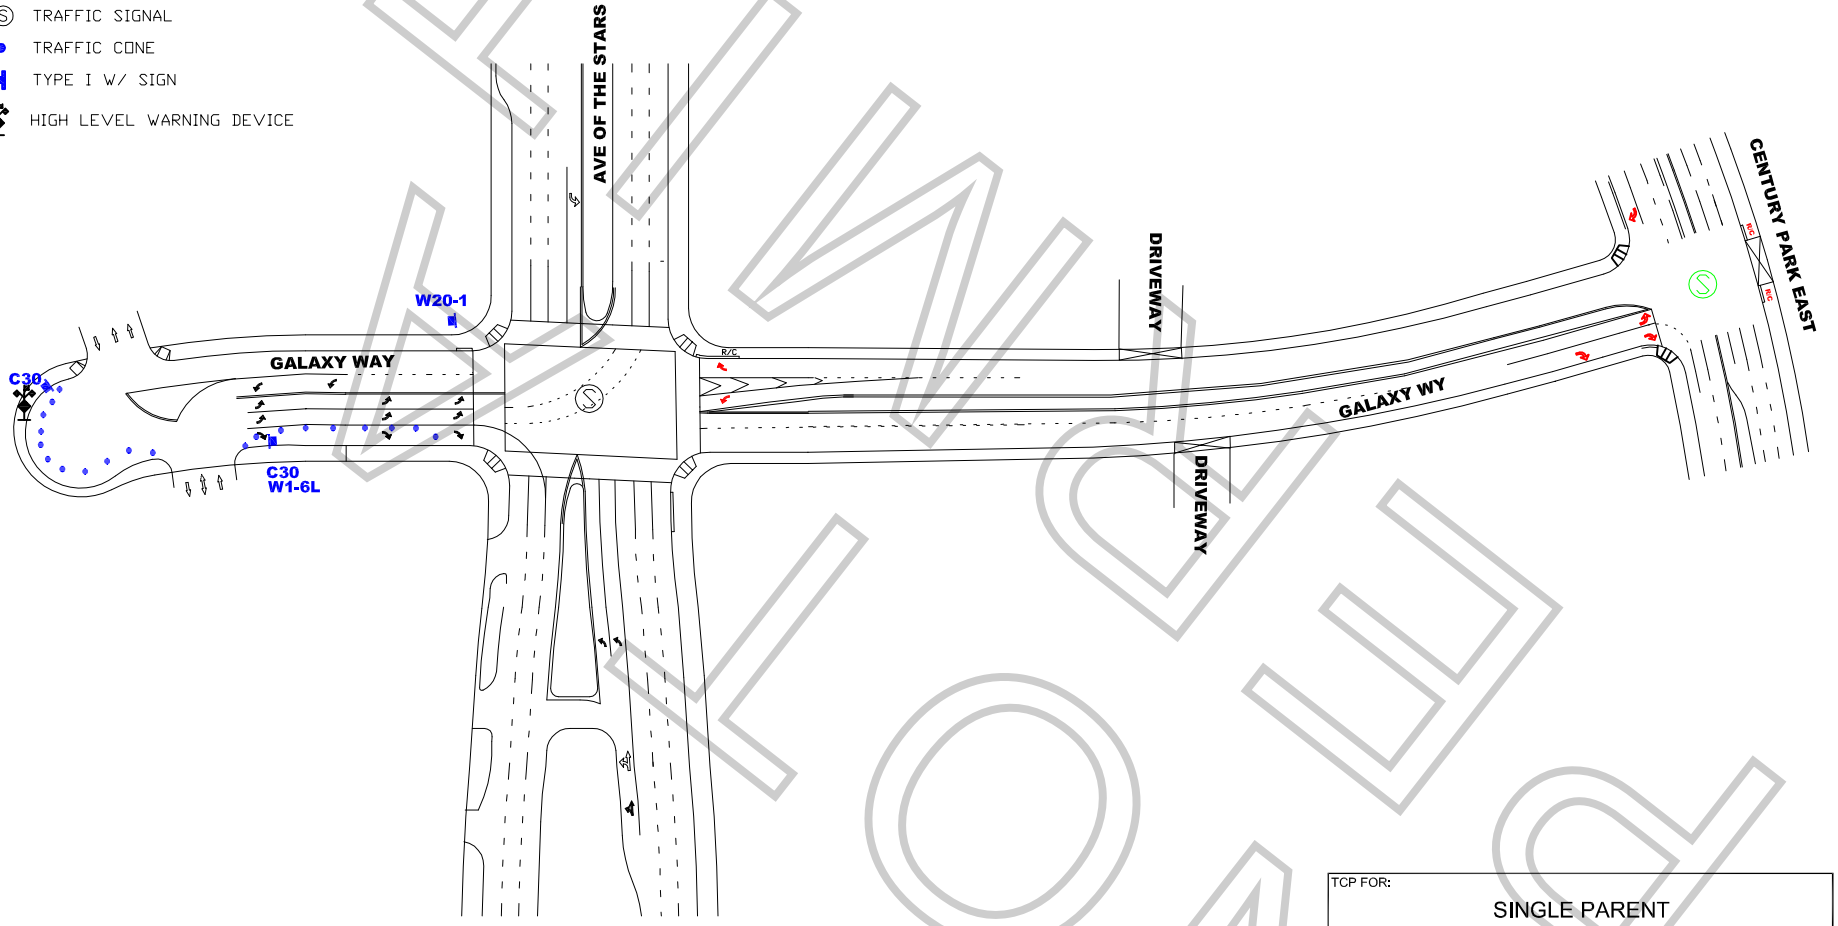

WORK ZONE TRAFFIC CONTROL PLAN GENERAL NOTES

1. DATE/TIME: 10-24-18 FROM 07:00 HOURS TO 22:00 HOURS & 10-25-18 FROM 07:00 HOURS TO 19:00 HOURS.

2. ALL SIGNING, STRIPING, AND TRAFFIC CONTROL DEVICES SHALL CONFORM TO THE (CURRENT) STATE OF CALIFORNIA DEPARTMENT OF TRANSPORTATION (CALTRANS) STANDARD PLANS AND STANDARD SPECIFICATIONS , CALIFORNIA MUTCD , AND ANY ADDENDUMS THERETO, AND AS SHOWN ON THESE PLANS, SYMBOLS AND ABBREVIATIONS USED ARE SHOWN ON CALTRANS STANDARD PLANS.
3. THERE WILL BE NO INTERFERENCE WITH TRAFFIC SIGNALS OR CROSSWALKS.
4. CONES WILL BE 28" MINIMUM HEIGHT AND HAVE REFLECTORIZED SLEEVES FOR NIGHT WORK.
5. POLICE WILL DIRECT TRAFFIC IF NECESSARY.

TCP FOR: SINGLE PARENT

LOCATION: SOUTH SIDE CURB LANE - GALAXY WAY FROM AVE OF THE STARS WEST TO THE END CITY OF LOS ANEGELES, CA

CONTACT: ELISA SMITH
OFFICE 213-763-9000
LUCAS NALPINSKI
PH# 617-283-3156

JCL TRAFFIC SERVICES
(213) 622-9775
C31-CA Lic # 805357

DATE	REVISIONS	DRAFTER: MARIO MENJIVAR
		SCALE: N.T.S.
		FILM LA: CS

KEWED ONLY

Permit #F00143966

R3-1 R3-2 R11-4 R11-2 SC3 M4-10(L) M4-10(R) W20-2 W20-3

W20-1 W20-5 W1-6 (L) C30(CA)

Ⓢ TRAFFIC SIGNAL
● TRAFFIC CONE
TYPE I W/ SIGN
HIGH LEVEL WARNING DEVICE

ALL TRAFFIC CONTROL WILL BE INSTALLED TO MEET OR EXCEED THE MUTCD AND WATCH MINIMUM REQUIREMENTS

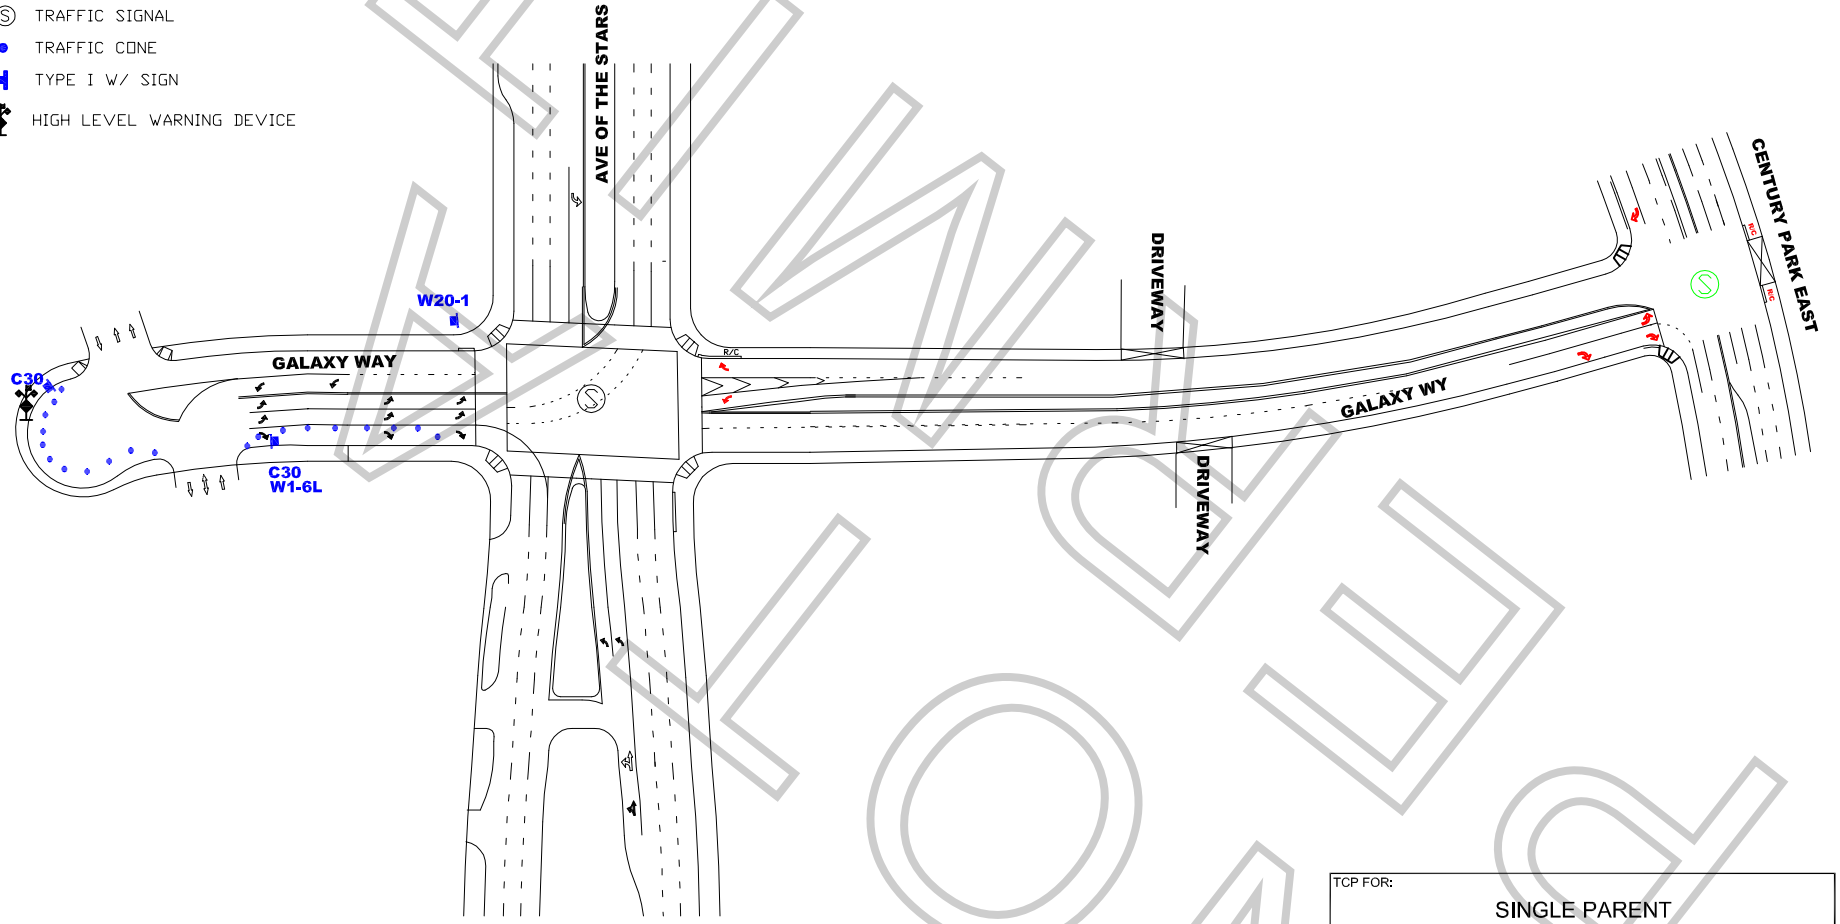

WORK ZONE TRAFFIC CONTROL PLAN GENERAL NOTES

1. DATE/TIME: 10-24-18 FROM 05:00 HOURS TO 22:00 HOURS & 10-25-18 FROM 07:00 HOURS TO 19:00 HOURS.

2. ALL SIGNING, STRIPING, AND TRAFFIC CONTROL DEVICES SHALL CONFORM TO THE (CURRENT) STATE OF CALIFORNIA DEPARTMENT OF TRANSPORTATION (CALTRANS) STANDARD PLANS AND STANDARD SPECIFICATIONS , CALIFORNIA MUTCD , AND ANY ADDENDUMS THERETO, AND AS SHOWN ON THESE PLANS, SYMBOLS AND ABBREVIATIONS USED ARE SHOWN ON CALTRANS STANDARD PLANS.
3. THERE WILL BE NO INTERFERENCE WITH TRAFFIC SIGNALS OR CROSSWALKS.
4. CONES WILL BE 28" MINIMUM HEIGHT AND HAVE REFLECTORIZED SLEEVES FOR NIGHT WORK.
5. POLICE WILL DIRECT TRAFFIC IF NECESSARY.

TCP FOR: SINGLE PARENT

LOCATION: SOUTH SIDE CURB LANE - GALAXY WAY FROM AVE OF THE STARS WEST TO THE END CITY OF LOS ANEGELES, CA

CONTACT: ELISA SMITH
OFFICE 213-763-9000
LUCAS NALPINSKI
PH# 617-283-3156

JCL TRAFFIC SERVICES
(213) 622-9775
C31-CA Lic # 805357

DATE	REVISIONS	DRAFTER: MARIO MENJIVAR
		SCALE: N.T.S.
		FILM LA: CS

KEWLOUNGE

APPOINTMENT OF FILM THIS PRODUCTION SERVICES, INC. AS AUTHORIZED AGENT AND REPRESENTATIVE

I certify that I am a representative of 20th Century Fox Television ("Principal") and am authorized to enter into binding contractual agreements on Principal's behalf provided Principal has pre-approved such agreements. I further certify that I am authorized by principal to appoint other representatives and agents for Principal and to give such representatives and agents authority to enter into and bind Principal to agreements relating to the issuance and compliance with location film (e.g. theatrical, television, commercial, and other motion picture filming) and still photographic permits, including the permits themselves and any riders to such permits. Acting on the behalf of Principal in my capacity as it's authorized representative, I appoint Film This Production Services, Inc. (a.k.a. Film This) and it's employees and agents ("Film This") as Principal's authorized representatives and agents to apply for and receive location film (e.g. theatrical, television, commercial, and other motion picture filming) and still photographic permits on behalf of Principal through the *FILML.A., INC.* for any city , county or other jurisdiction where *FILML.A., INC.* operates, in accordance with Principal's instructions, to negotiate, discuss, accept, modify, agree to bind the Principal to the terms and conditions of such permits (including any restrictions and/or community guidelines applicable to any such permit) and to execute such permits on behalf of Principal. Principal understands, acknowledges and agrees that it (and/or it's insurer) remains responsible for liable and all obligations imposed by or incidental to any permit or rider issued to Principal signed by an employee or agent of (including any coordinator, runner or messenger used by) Film This. Principal further agrees to comply with the terms and conditions of any such permits and hereby appoints Film This as an authorized representative to facilitate compliance with such terms and conditions following issuance of such permits and to enter into agreements for Principal with respect thereto. Any person, City, agency, entity or organization (including *FILML.A., INC.* and any city, county or other jurisdiction where *FILML.A., INC.* operates) may rely on this appointment and not need obtain any further authorization for any act described herein. An original or faxed copy of this appointment shall be sufficient and may be treated as an original for all purposes. The appointment may be revoked by Principal at anytime in writing delivered to *FILML.A., INC.*, but in any case shall expire one (1) year from the date of execution set forth below.

Name of "Principal" / Production Company

I declare under penalty of perjury under the laws of the State of California that I am authorized to appoint Film This as an agent for Principal and based on that authority I hereby appoint Film This as Principal's agent as set forth herein.

Dated 10/30/17

By Lucas Nalepinski
Representative's Signature

20th Century Fox Television	10201 W Pico Blvd
Name of "Principal" (Production Company)	Principal's Address
Lucas Nalepinski	Los Angeles Ca 90064
Print Princpal Representative's Name	City, State, Zip Code
Location manager	(617) 283-3156
Representative's Title (i.e. UPM, Loc Mgr)	Principal's Telephone Number

NOT A PERMIT